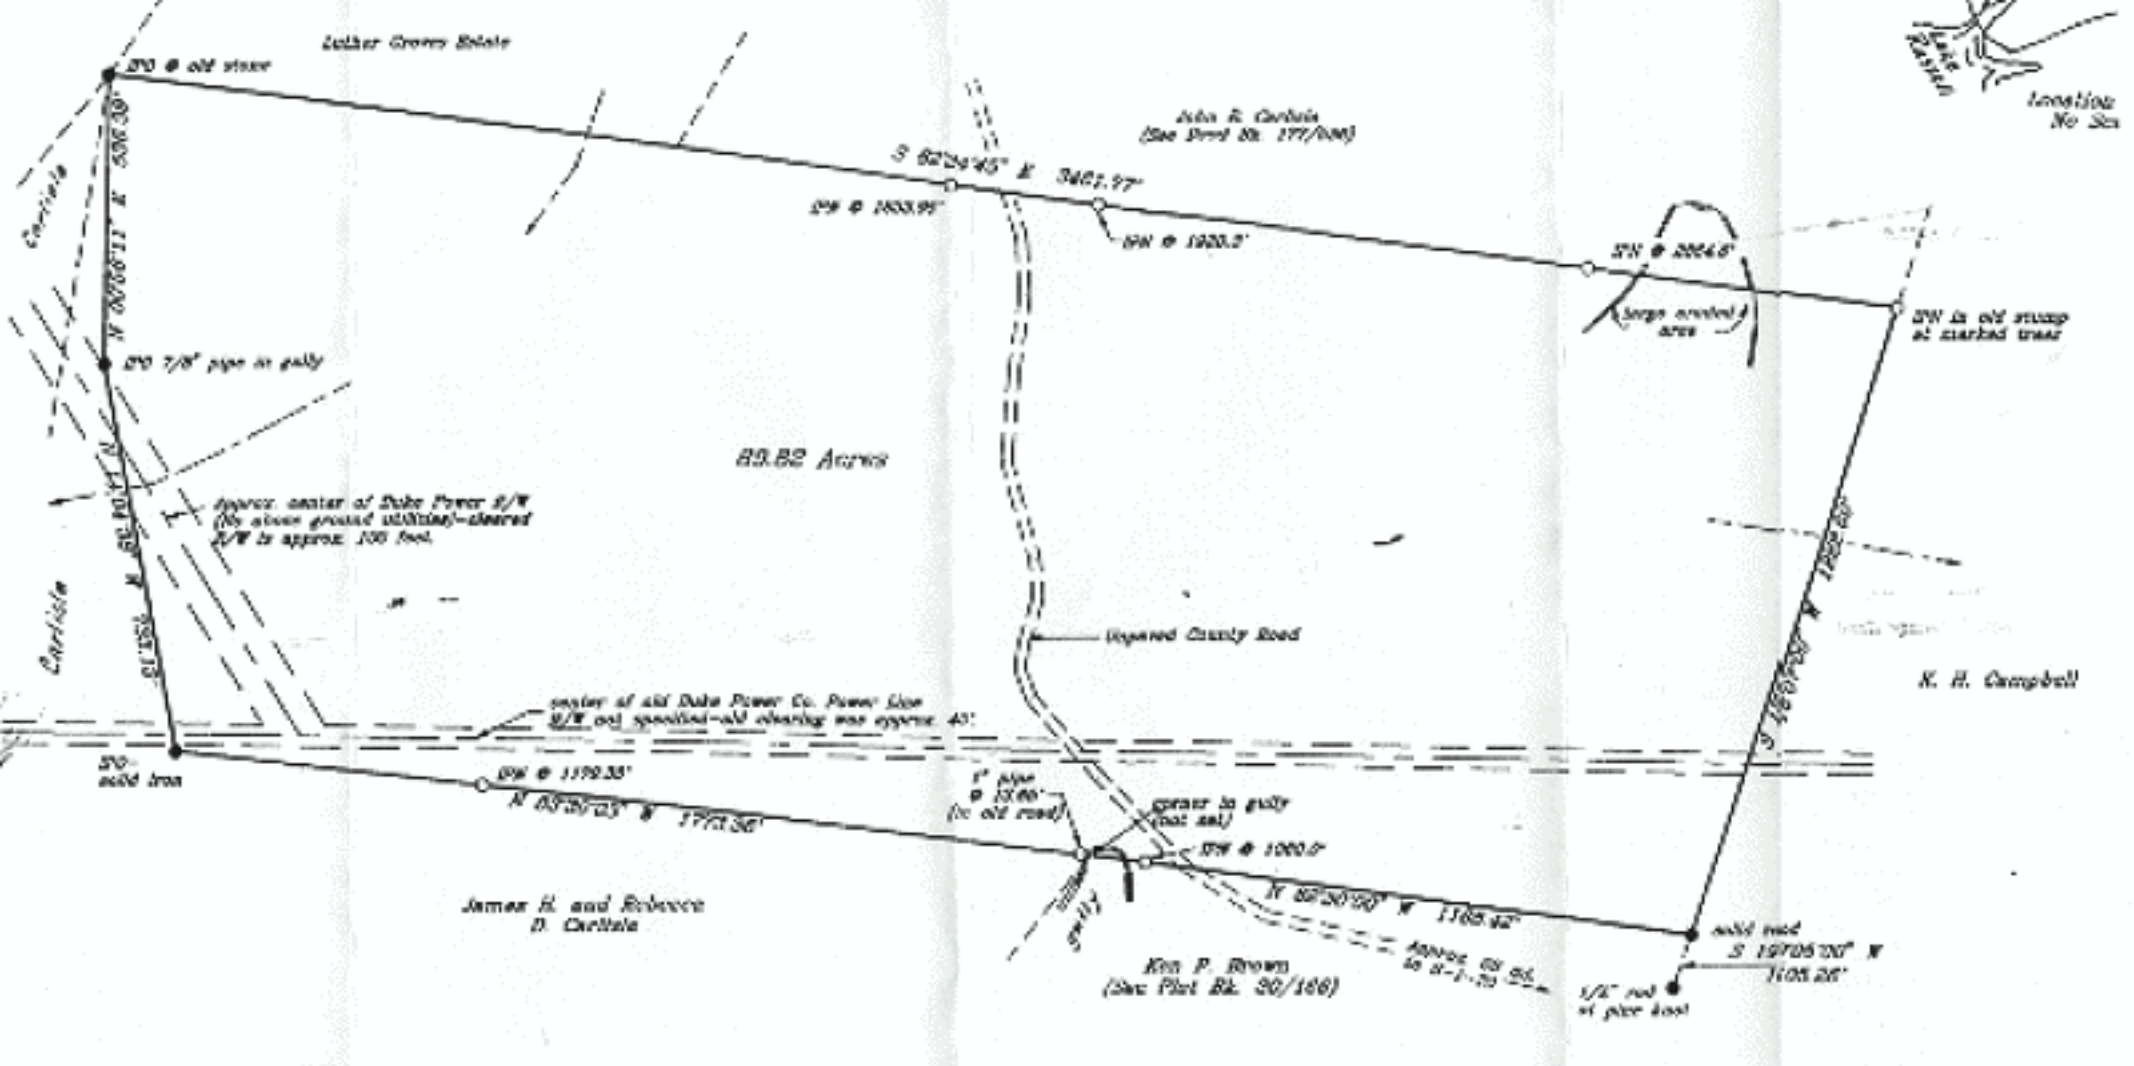
Lukher Green Estate
PO @ old stump
Carlisle
N 00°08'11" E 536.30'
PO 7/8" pipe in gully
Approx. center of Duke Power E/W (No above ground utilities)-cleared E/W is approx. 100 feet.
Carlisle
N 00°08'11" E 1324.18'
PO-
solid iron
PK @ 1170.35'
N 00°30'03" W 1770.36'
John R. Carlisle
(See Plat Bk. 177/046)
S 82°24'45" E 3401.97'
PK @ 1603.95'
PK @ 1920.2'
PK @ 2064.6'
(large wooded area)
PK in old stump at marked tree
89.82 Acres
Unpaved County Road
center of old Duke Power Co. Power Line E/W not specified-old clearing was approx. 45'.
1" pipe @ 13.60' (c old road)
gravel in gully (bat set)
PK @ 1000.0'
N 00°30'00" W 1165.42'
James H. and Rebecca D. Carlisle
Ken P. Brown
(See Plat Bk. 30/166)
Above ok as of 11-1-70 BL
solid rod
S 19°05'00" W
1105.26'
1/2" rod at pipe base
S 19°05'00" W
1222.60'
K. H. Campbell
Location No Sca